Index	Pos.	Alteration	Date	Sign.
1	X	Dybgang og dæksbjder ændret	99.03.05	MHL
2	X	Diverse ændringer	99.05.18	JRK
3	X	Diverse ændringer	99.10.25	MAA
4	X	Diverse ændringer på kote	99.10.26	MAA
5	X	Diverse ændringer	99.11.09	CSH
6	X	Diverse ændringer	99.10.25	MAA
7	X	Diverse ændringer på spunsvæg	99.12.02	MAA

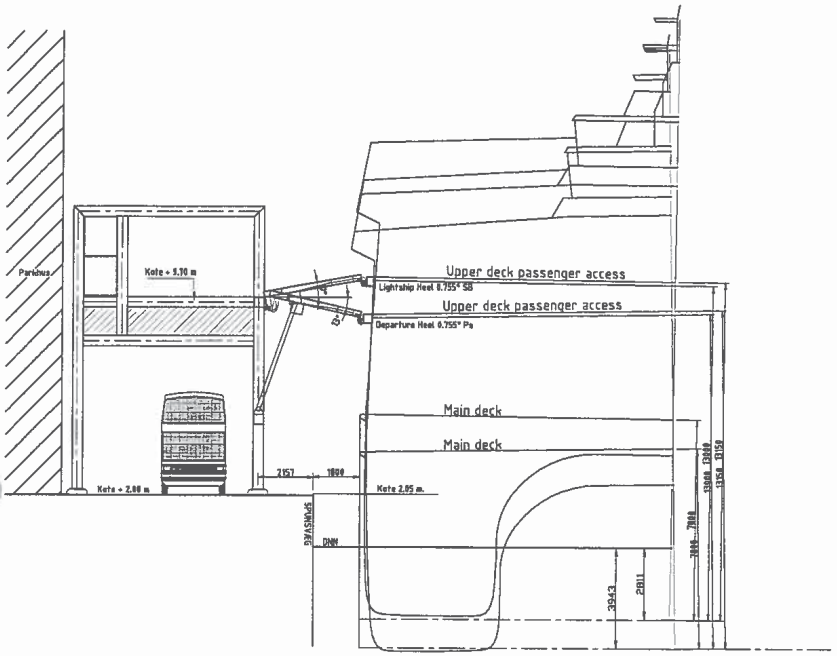

LASTET & LET SKIB OG DAGLIGVANDE.

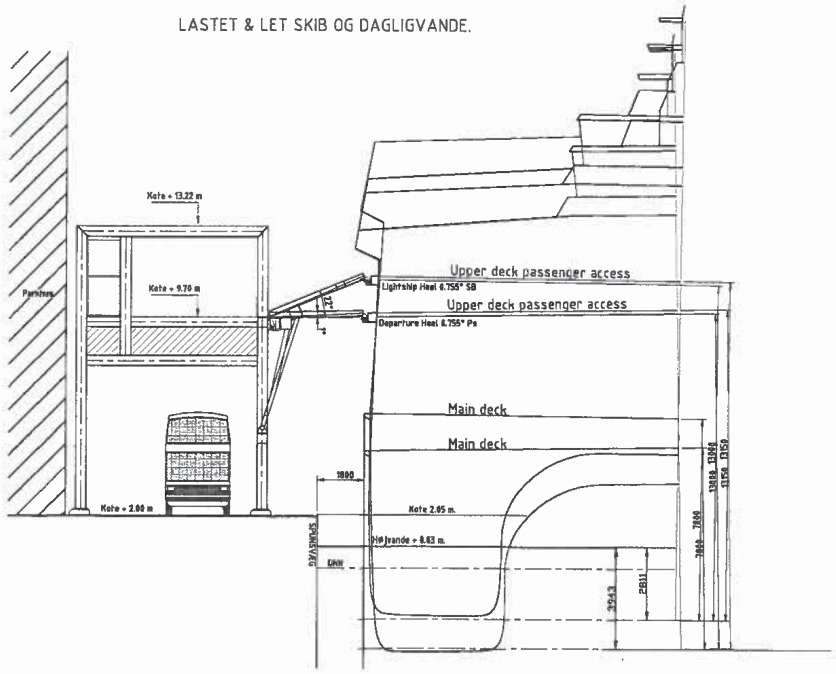

LASTET & LET SKIB OG + 0.83 m HØJVANDE.

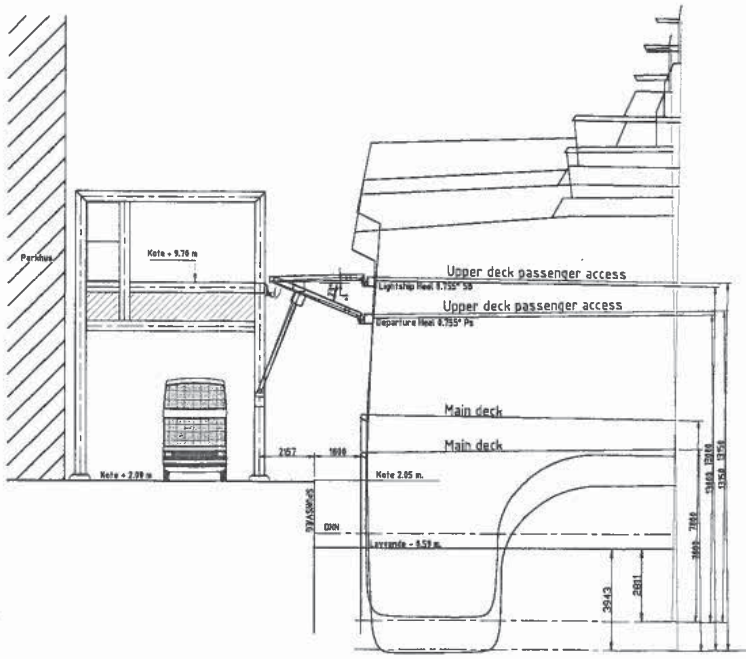

KRÆNGNING 1.54 UDEDER LASTNING& LOSNING - 0.590 m LAVVANDE.

Existing law protects SKIBStegnestuen's right of possession to this drawing. The design or the drawing must not, without permission of the company, be published, copied, reproduced, manufactured, or exploited in any other unauthorized way.

Checked by KW Date: 99.05.02 Sign: MHL Date: 99.02.22 Scale: 1:100

Title: RØNNE HAVN.
Leje for hurtigfærge, Sernes Kaj.
Ombygget Liftspan fra Kalundborg.
Ombyggede Pass. indgang fra Kbh.

Right to Dwg.
Drawing No. 98.035-119-06 Sheet 2 (2) Index 7
Rept. by Dwg.

SKIBStegnestuen ApS.
DK – 9140 AALBORG ØST Phone +45 48 709484 Fax +45 48 709471

THIS IS A CAD DRAWING AND MUST NOT BE CORRECTED BY HAND.

Paper size : 84 x 64 cm.
Drawing File : 98035-99.DWG